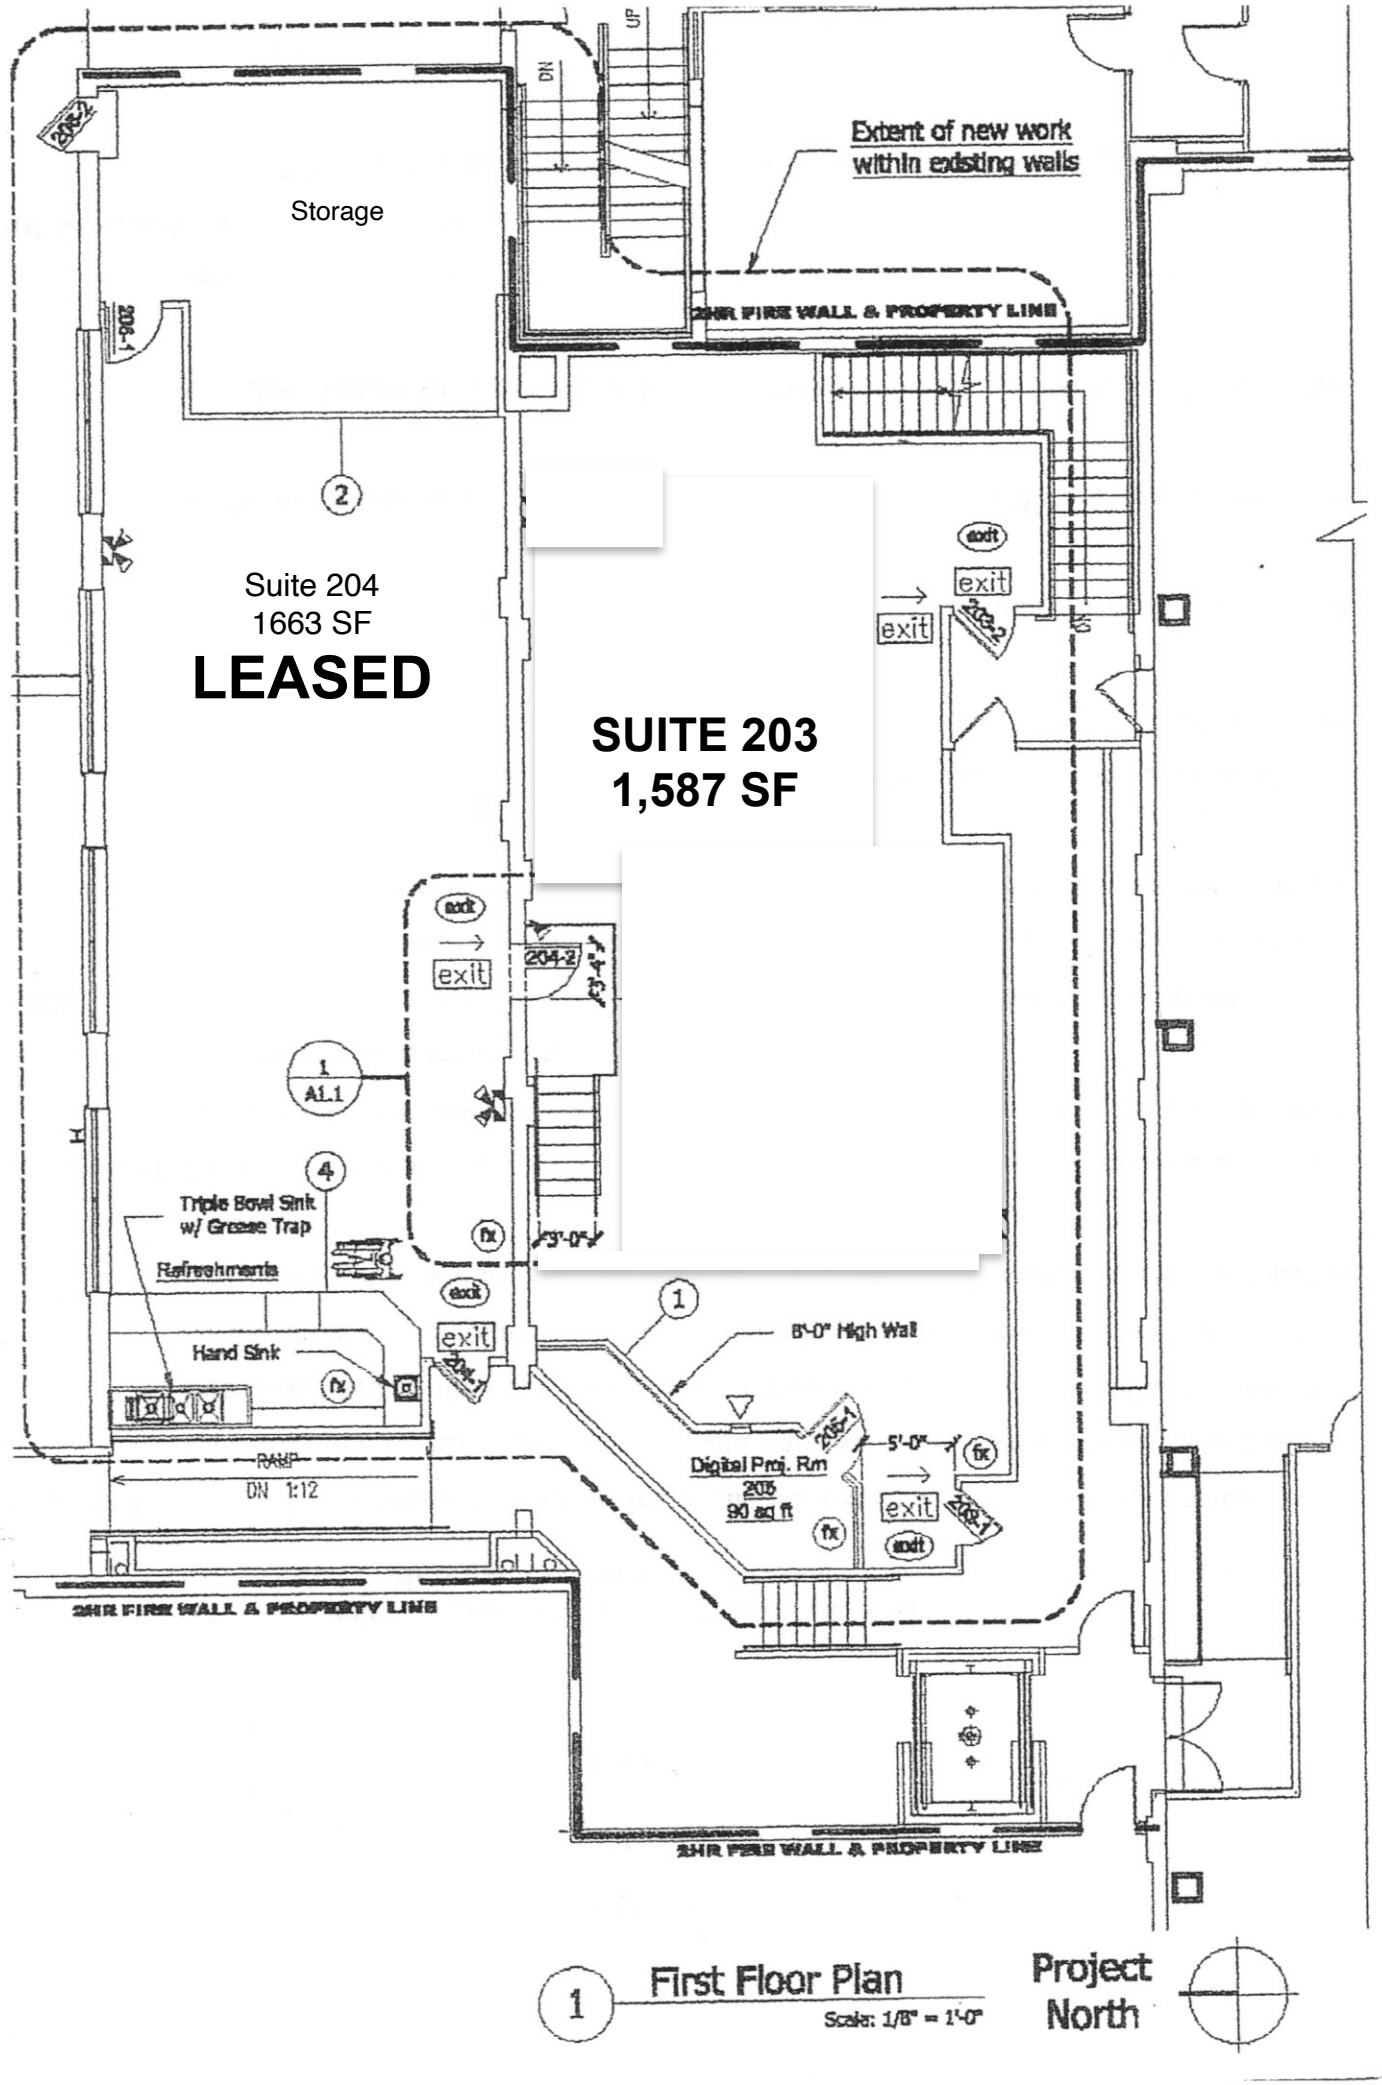
Storage
Extent of new work within existing walls
2HR FIRE WALL & PROPERTY LINE
Suite 204
1663 SF
LEASED
SUITE 203
1,587 SF
exit
Triple Bowl Sink w/ Grease Trap
Refreshments
Hand Sink
RAMP
DN 1:12
8'-0" High Wall
Digital Proj. Rm
205
90 sq ft
5'-0"
2HR FIRE WALL & PROPERTY LINE
2HR FIRE WALL & PROPERTY LINE
1 First Floor Plan
Scale: 1/8" = 1'-0"
Project North